Permit #F00157687
FilmL.A., Inc.
6255 W Sunset Blvd, 12th Floor
Hollywood, CA 90028
t: (213)977-8600 - f: (213)977-8601
www.filmla.com

Summary Information

Permit No: F00157687 **Type of Permit:** FILMING **Release Date:** 11/05/2019

Production Company	MESQUITE PRODUCTIONS
Insured Company Name	MESQUITE PRODUCTIONS
Contact Phone No. 1	310-244-2099
Contact Phone No. 2	310-926-7597
Fax	310-244-9283
Address	10500 ORBITAL WAY PACOIMA, California 91331
Production Title	THEM COVENANT
Type of Production	TV Drama

Producer	Don Kurt
Director	Larysa Kondracki
1st AD	Larry Wagner
Production Manager	Dustin Bernard
FilmL.A. Coordinator	Sarah Neubauer
Location Manager	Jared Kurt
Primary Phone	Mobile - 818-636-8129
Secondary Phone	
Location Assistant	Matt Cassel
Primary Phone	Mobile - 310-702-6441
Secondary Phone	

Fees

Posting 1200	$1,104.00
Notification Charge	$346.00
FILMLA NON-REFUNDABLE FILM APPLICATION FEE	$699.00
LA CITY LANE AND STREET CLOSURE FEE	$312.00
LA COUNTY FIRE REVIEW	$282.00
LA CITY FIRE SAFETY OFFICER	$1,728.00
LA CITY FIRE DEPARTMENT SPOT CHECK SURCHARGE	$85.00
FILMLA MONITOR FEES	$260.00
FILMLA MONITOR FEES OVERTIME	$196.00
FILMLA MONITOR FEES - DOUBLE TIME	$260.00

Total Permit Fee $5,272.00

Number of Locations 1

NOT A PERMIT

FilmL.A., Inc.
6255 W Sunset Blvd, 12th Floor
Hollywood, CA 90028
t: (213)977-8600 - f: (213)977-8601
www.filmla.com

Summary Information — Location

Permit Number F00157687
Production Company MESQUITE PRODUCTIONS
Insured Company MESQUITE PRODUCTIONS
Production Title THEM COVENANT

Location Manager Jared Kurt
Primary Phone Mobile - 818-636-8129
Secondary Phone

Location Address 6324 York Blvd, Los Angeles, CA, 90042
Location Type Store front
Prep Dates 11/1/2019 - 11/5/2019 07:00 - 19:00 5 days
Film Dates 11/6/2019 - 11/6/2019 07:00 - 22:00 1 day
Strike Dates 11/7/2019 - 11/8/2019 07:00 - 19:00
Open or Closed to the Public Closed

Generic Conditions
THE CONSUMPTION OF ALCOHOLIC BEVERAGES AND THE USE OF DRUGS, INCLUDING MARIJUANA, ON LOCATION BY ANY CAST, CREW, OR INVITED GUESTS IS STRICTLY PROHIBITED.
*LA CITY AND/OR LA COUNTY FIRE CHECKLIST ATTACHED TO FINAL PERMIT. THE PERMITTEE IS RESPONSIBLE FOR COMPLETING CHECKLIST PRIOR TO FILMING ACTIVITY AT THIS LOCATION. NON COMPLIANCE MAY RESULT IN ASSIGNMENT OF A FIRE OFFICER.
*LAFD UFSO: Company must contact FilmL.A. for extension of the Uniformed Fire Safety Officers' hours. During normal business hours, UFSO must also inform the LAFD Film desk of the extension.
Community Survey Obtained
FilmLA Monitor required at a minimum of four hours.
Must Maintain 5' Clearance on Sidewalks/Walkways
Must maintain local/emergency access
No cast or crew parking on area streets
No interference with merchant activity.
No Parking in handicap spaces at anytime.
Number of uniformed officers listed on the permit is a minimum requirement. Permittee remains responsible for deploying a sufficient number of uniformed officers to provide traffic and crowd control to ensure the safety of the film crew and the public.

Please see attached documents
11.06.19 TOVAR U29405.pdf
York Blvd btwn Ave 63 & Ave 64 SS curb+1 - Them Covenant.pdf
York Ave btwn Ave 63 & Ave 64 SS curb - Them Covenant.pdf

Equipment on Location

Type	Quantity
5 or 10 ton trucks	5
Cast/Crew vehicles	75
Catering Truck	1
Condors	1
Cranes	1
Cube Trucks	3
Generator	2
Honey Wagons	1
Motor Homes	6
Picture vehicles	6

Personnel on Location

Type	Quantity
Cast	5
Crew	100
Extras	80
FilmL.A. Monitor(s)	1
LA City UFSO assigned	46264
Off-Duty/Retired LAPD Officer(s)	2

NOT A PERMIT

FilmL.A., Inc.
6255 W Sunset Blvd, 12th Floor
Hollywood, CA 90028
t: (213)977-8600 - f: (213)977-8601
www.filmla.com

Summary Information — Location

Permit Number F00157687
Production Company MESQUITE PRODUCTIONS
Insured Company MESQUITE PRODUCTIONS
Production Title THEM COVENANT

Location Manager Jared Kurt
Primary Phone Mobile - 818-636-8129
Secondary Phone

Portable restrooms	1
Semi Trucks	5
Stakebed Trucks	5
Trailers	3
Vans	4

Filming Activities Drive ups & away; Equipment on sidewalk, in curb lane & across street; Interior and exterior dialogue; Intermittent pedestrian control; Intermittent traffic control - 2 minute standard (except 0700-0900 hrs & 1500-1900 hrs); walk & talk on site, out in front,of school, picture cars (1950's), drive up/away. Dolly tracks on site. Talent in hallways, walking in/out of classroom doors, exterior in courtyard. ; smoke & steam effects ; Talent Smoking cigarettes;

Special Effects: F/X Permit # 29405

Type	No. Times Per Day	No. Takes Per Take

Description of F/X Scene: ACTORS SMOKING CIGARETTES ON CAMERA FOR CINEMATIC PURPOSES

Jurisdiction **Political:** Los Angeles City - Council District 14 **Police:** Los Angeles Police **Fire:** Los Angeles City Department

Thomas Guide **Page:** 595 **Grid:** E2

Approvals

LOS ANGELES CITY POLICE DEPARTMENT	Vincent Aguirre
FILML.A. MONITORS	Eric Warczinsky
LOS ANGELES CITY FIRE DEPARTMENT - FILM UNIT	Hamza Khan
FILML.A. CLOSURES	Jennifer Morelos
LOS ANGELES CITY DEPARTMENT OF PUBLIC WORKS	Ana Lima

Coordinator Note SPOT CHECK FOR spfx

Parking

Base Camp Location Type : Filming Location	**Crew Parking** Location Type : Other Location	6355 Bellingham Ave, Los Angeles, CA, 91606

Posting "No Parking" signs S/S YORK AVE., - AVE 63., - AVE 64
E/S AVE 63 FROM YORK SOUTH TO THE END
W/S AVE 64., FROM YORK SOUTH TO 129 AVE 64

Approximate Footage 901 - 1200 **Log Number** 261013

Date(s) 11/1/2019 to 11/1/2019 **Time(s)** 07:00 to 19:00

Posting "No Parking" signs S/S YORK AVE., - AVE 63., - AVE 64
E/S AVE 63 FROM YORK SOUTH TO THE END
W/S AVE 64., FROM YORK SOUTH TO 129 AVE 64

Approximate Footage 901 - 1200 **Log Number** 261015

Date(s) 11/4/2019 to 11/8/2019 **Time(s)** 00:00 to 00:00

Posting "No Parking" signs E/S N. AVENUE 63, YORK BLVD - GARVANZA AVENUE
S/S GARVANZA AVENUE, N. AVENUE 63 - N AVENUE 64
W/S N. AVENUE 64, GARVANZA AVE - YORK

NOT A PERMIT

FilmL.A., Inc.
6255 W Sunset Blvd, 12th Floor
Hollywood, CA 90028
t: (213)977-8600 - f: (213)977-8601
www.filmla.com

Summary Information

Location

Permit Number F00157687
Production Company MESQUITE PRODUCTIONS
Insured Company MESQUITE PRODUCTIONS
Production Title THEM COVENANT

Location Manager Jared Kurt
Primary Phone Mobile - 818-636-8129
Secondary Phone

Approximate Footage 901 - 1200 **Log Number** 261411
Date(s) 11/5/2019 to 11/5/2019 **Time(s)** 18:00 to 06:00
Posting "No Parking" signs E/S N. AVENUE 63, YORK BLVD - GARVANZA AVENUE
S/S GARVANZA AVENUE, N. AVENUE 63 - N AVENUE 64
W/S N. AVENUE 64, GARVANZA AVE - YORK
Approximate Footage 901 - 1200 **Log Number** 261412
Date(s) 11/6/2019 to 11/6/2019 **Time(s)** 06:00 to 22:00
Lane / Full Closure LANE CLOSURE S/S YORK AVE., - AVE 63., - AVE 64
Approximate Footage 0 - 300
Date(s) 11/6/2019 to 11/6/2019 **Time(s)** 07:00 to 22:00
Lane / Full Closure CURB PLUS ADJACENT CLOSURE S/S YORK AVE., - AVE 63., - AVE 64
Approximate Footage 0 - 300
Date(s) 11/6/2019 to 11/6/2019 **Time(s)** 09:00 to 15:00

NOT A PERMIT

F-315-U

LOS ANGELES FIRE DEPARTMENT

Permit #F00157687
Permit No: 29405
Date Issue 11/5/2019

SPECIAL PERMIT TO USE SPECIAL EFFECTS

State Lic N 3679.08

Name:	JOSHUA ,TOVAR	Address:	16809 E. GROVEDALE ST	Phone:	(626) 622-1491
Company:		City:	COVINA	Mobile:	
Email:	jshtvr@gmail.com	State:	CA Zip: 91722	Fax:	

2nd Operator: 3679.08 JOSHUA ,TOVAR

Production Title: THEM: COVENANT Production Company: MESQUITE PRODUCTIONS

Location: 6324 YORK AVE. - LOS ANGELES

PERMISSION IS HEREBY GRANTED TO SIMULATE:

ACTORS SMOKING CIGARETTES ON CAMERA FOR CINEMATIC PURPOSES

USING THE FOLLOWING SPECIAL EFFECTS MATERIAL:

2 PACKS - HERBAL CIGARETTES, 1 - BUTANE LIGHTER

UNDER THE FOLLOWING CONDITIONS:

UNDER THE DIRECT SUPERVISION OF JOSHUA ,TOVAR, 3679.08 AND LAFD SPOT CHECK - FILMLA# 157687 (SARAH N.)
1. GENERAL PRECAUTIONS AGAINST FIRE / INJURY.
2. MAINTAIN AT LEAST 1 FIRE EXTINGUISHER (H2O OR CO2)

ADDITIONAL TERMS AND CONDITIONS

992.6 HSC RESPONSIBILITY. The Company representative shall provide to the authority having jurisdiction the name and license number of the special effects operator who shall have the authority, responsibility and be in charge of handling all Special Effects Material. The company representative shall also allocate sufficient time to the Special Effects Pyrotechnic Operator to prepare for the transportation, parking, storing, securing daily, discharging, disposing of, or otherwise handling of fireworks, pyrotechnic devices, or materials in a sane manner. Upon completion of firing, no unauthorized person shall be permitted access to the firing area until the licensed pyrotechnic operator has determined the area to be safe and secure.

NOTICE: The permittee and production company shall be advised that this permit in no way removes or modifies their responsibility to comply with any other applicable laws or ordinances, including those relating to excessive noise.

57.105.8 THE CHIEF SHALL HAVE THE POWER TO REVOKE OR SUSPEND ANY SPECIAL PERMIT UPON VIOLATION OF THE TERMS AND CONDITIONS IN ACCORDANCE WITH PROVISIONS OF SECTION 57.105.5 OF THE LOS ANGELES MUNICIPAL CODE.

SUBJECT TO FIELD INSPECTION NO DEVIATION WITHOUT WRITTEN PERMISSION

TEMPORARY FROM

11/6/2019 TO **11/6/2019**

Fire Chief
By: RILES
Phone: 213 978-3670

lafd:rev 2/2017

NOT A PERMIT

Permit #F001576871

W20-1 ROAD WORK AHEAD | W20-5 RIGHT LANE CLOSED AHEAD | C30(CA) LANE CLOSED | W11-1 | W16-1 SHARE THE ROAD | SC11(MOD) BIKE LANE CLOSED | W4-2(RT) | R3-7 RIGHT LANE MUST TURN RIGHT

Ⓢ TRAFFIC SIGNAL
● TRAFFIC CONE
TYPE I W/ SIGN
HIGH LEVEL WARNING DEVICE
FLASHING ARROW SIGN (FAS)

ALL TRAFFIC CONTROL WILL BE INSTALLED TO MEET OR EXCEED THE LATEST CA-MUTCD MINIMUM REQUIREMENTS

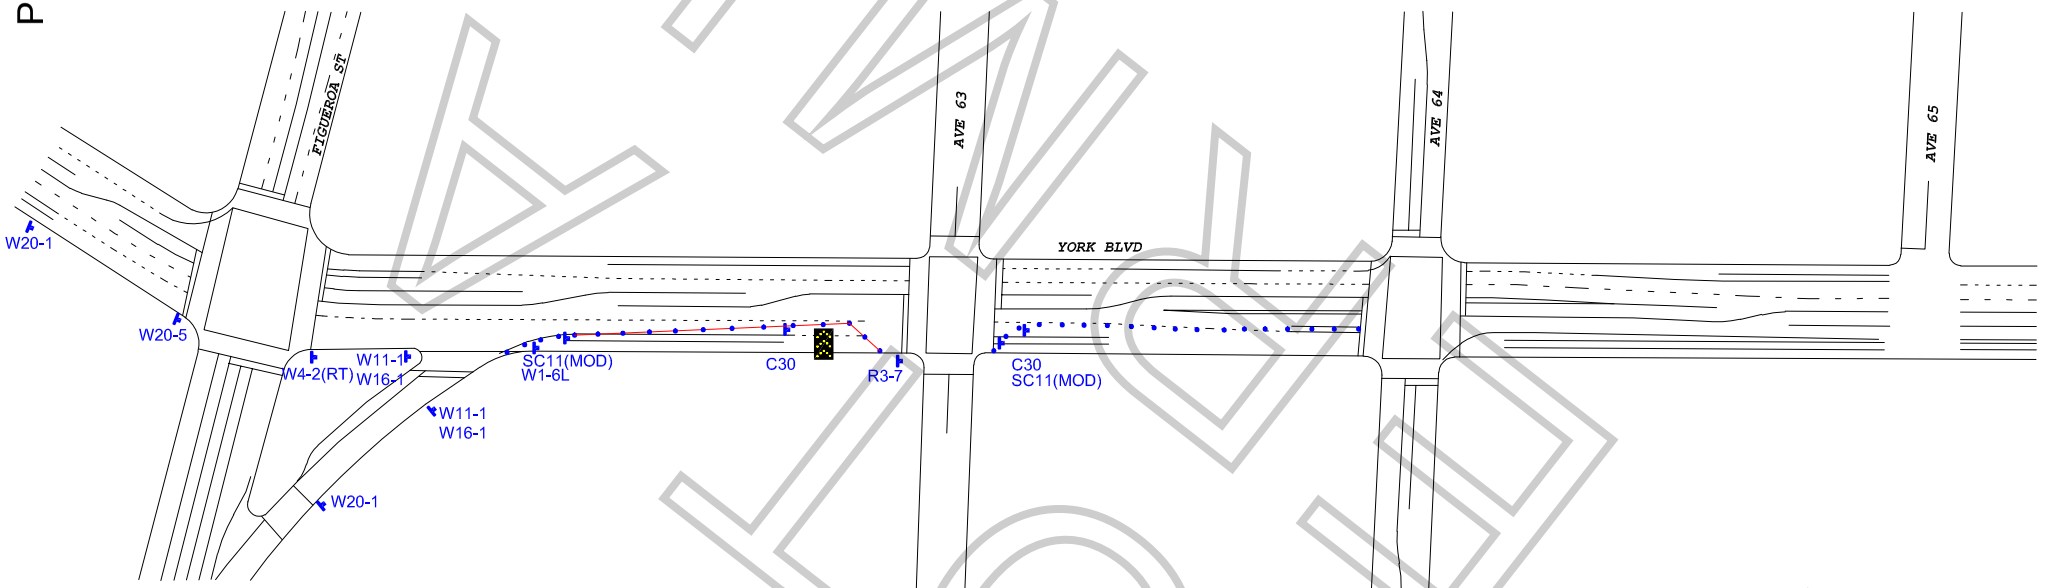

WORK ZONE TRAFFIC CONTROL PLAN
GENERAL NOTES

1. DATE/TIME: 11-6-19 FROM 09:00 HOURS TO 15:00 HOURS.

2. ALL SIGNING, STRIPING, AND TRAFFIC CONTROL DEVICES SHALL CONFORM TO THE (CURRENT) STATE OF CALIFORNIA DEPARTMENT OF TRANSPORTATION (CALTRANS) STANDARD PLANS AND STANDARD SPECIFICATIONS, CALIFORNIA MUTCD, AND ANY ADDENDUMS THERETO, AND AS SHOWN ON THESE PLANS, SYMBOLS AND ABBREVIATIONS USED ARE SHOWN ON CALTRANS STANDARD PLANS.
3. THERE WILL BE NO INTERFERENCE WITH TRAFFIC SIGNALS OR CROSSWALKS.
4. CONES WILL BE 28" MINIMUM HEIGHT AND HAVE REFLECTORIZED SLEEVES FOR NIGHT WORK.
5. POLICE WILL DIRECT TRAFFIC IF NECESSARY.

TCP FOR: THEM COVENANT

LOCATION: S/S CURB & ADJACENT - YORK BLVD
AVE 63 TO AVE 64
LOS ANGELES, CALIFORNIA

CONTACT: ARMANDO BOQUIREN
PH# 310-770-1816
DAVE STANLEY
OFFICE# 323.579.1171

JCL TRAFFIC SERVICES
(213) 622-9775
C31-CA Lic # 805357

DATE	REVISIONS	DRAFTER: MARIO MENJIVAR
		SCALE: N.T.S.
		FILM LA: SN

ATTACHED

Permit #F00157687

- Ⓢ TRAFFIC SIGNAL
- TRAFFIC CONE
- TYPE I W/ SIGN
- HIGH LEVEL WARNING DEVICE

ALL TRAFFIC CONTROL WILL BE INSTALLED TO MEET OR EXCEED THE LATEST CA-MUTCD MINIMUM REQUIREMENTS

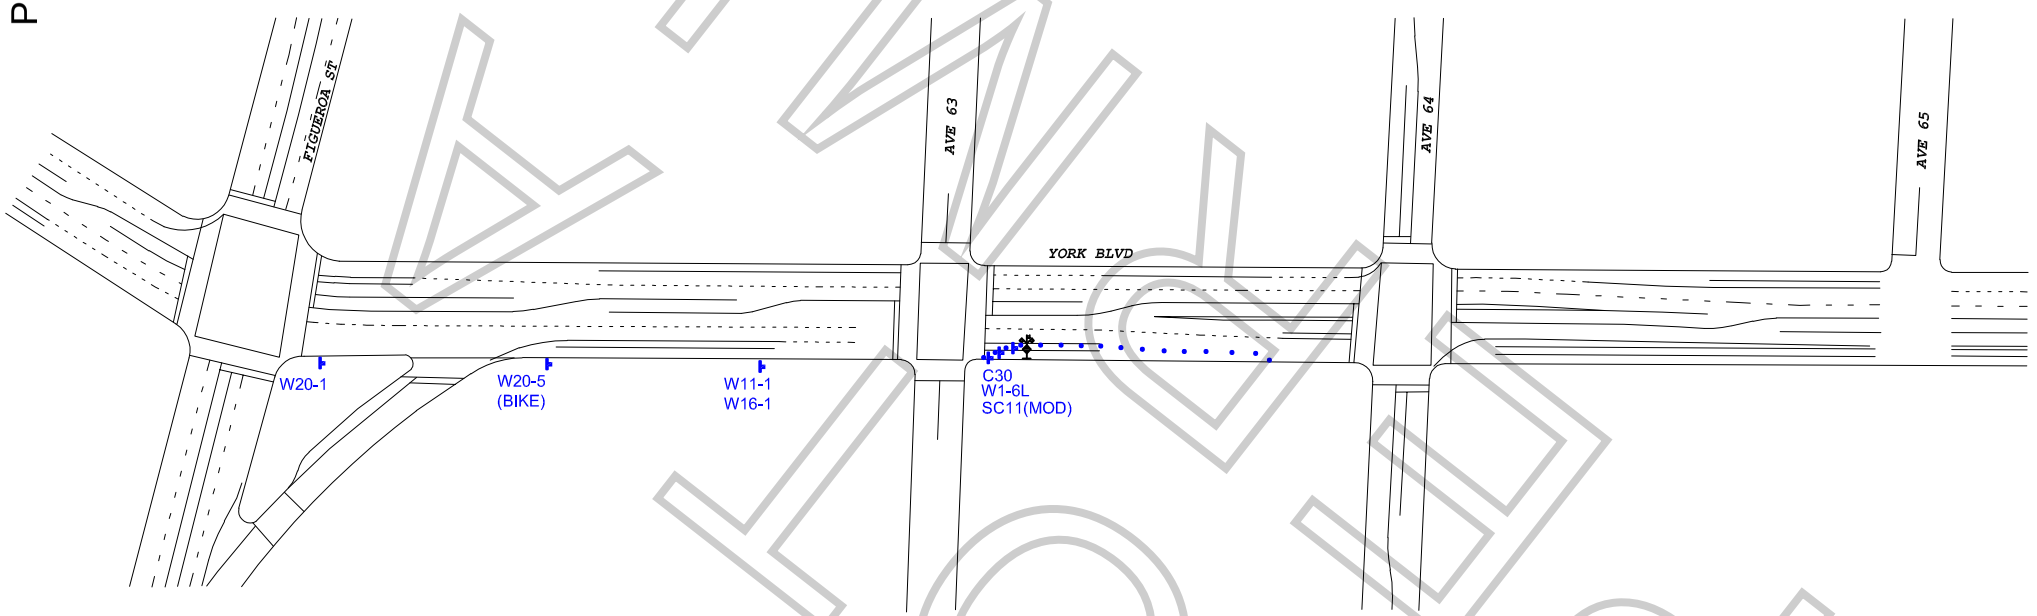

FLYER

WORK ZONE TRAFFIC CONTROL PLAN
GENERAL NOTES

1. DATE/TIME: 11-6-19 FROM 07:00 HOURS TO 22:00 HOURS.

2. ALL SIGNING, STRIPING, AND TRAFFIC CONTROL DEVICES SHALL CONFORM TO THE (CURRENT) STATE OF CALIFORNIA DEPARTMENT OF TRANSPORTATION (CALTRANS) STANDARD PLANS AND STANDARD SPECIFICATIONS, CALIFORNIA MUTCD, AND ANY ADDENDUMS THERETO, AND AS SHOWN ON THESE PLANS, SYMBOLS AND ABBREVIATIONS USED ARE SHOWN ON CALTRANS STANDARD PLANS.
3. THERE WILL BE NO INTERFERENCE WITH TRAFFIC SIGNALS OR CROSSWALKS.
4. CONES WILL BE 28" MINIMUM HEIGHT AND HAVE REFLECTORIZED SLEEVES FOR NIGHT WORK.
5. POLICE WILL DIRECT TRAFFIC IF NECESSARY.

TCP FOR:	THEM COVENANT
LOCATION:	S/S CURB - YORK BLVD AVE 63 TO AVE 64 LOS ANGELES, CALIFORNIA
CONTACT:	ARMANDO BOQUIREN PH# 310-770-1816 DAVE STANLEY OFFICE# 323.579.1171
	JCL TRAFFIC SERVICES (213) 622-9775 C31-CA Lic # 805357
DATE / REVISIONS	DRAFTER: MARIO MENJIVAR SCALE: N.T.S. FILM LA: SN